Notes:

- Do not scale from this drawing. Use figured dimensions in all cases.
- Verify dimensions on site and report any discrepancies to the Architect immediately.
- This drawing to be read in conjunction with the Architect's Specification.
- © This drawing is copyright and may only be reproduced with the Architect's permission.


Drawing Notes:

N

Legend

Application Site Boundary Line

To Be Demolished

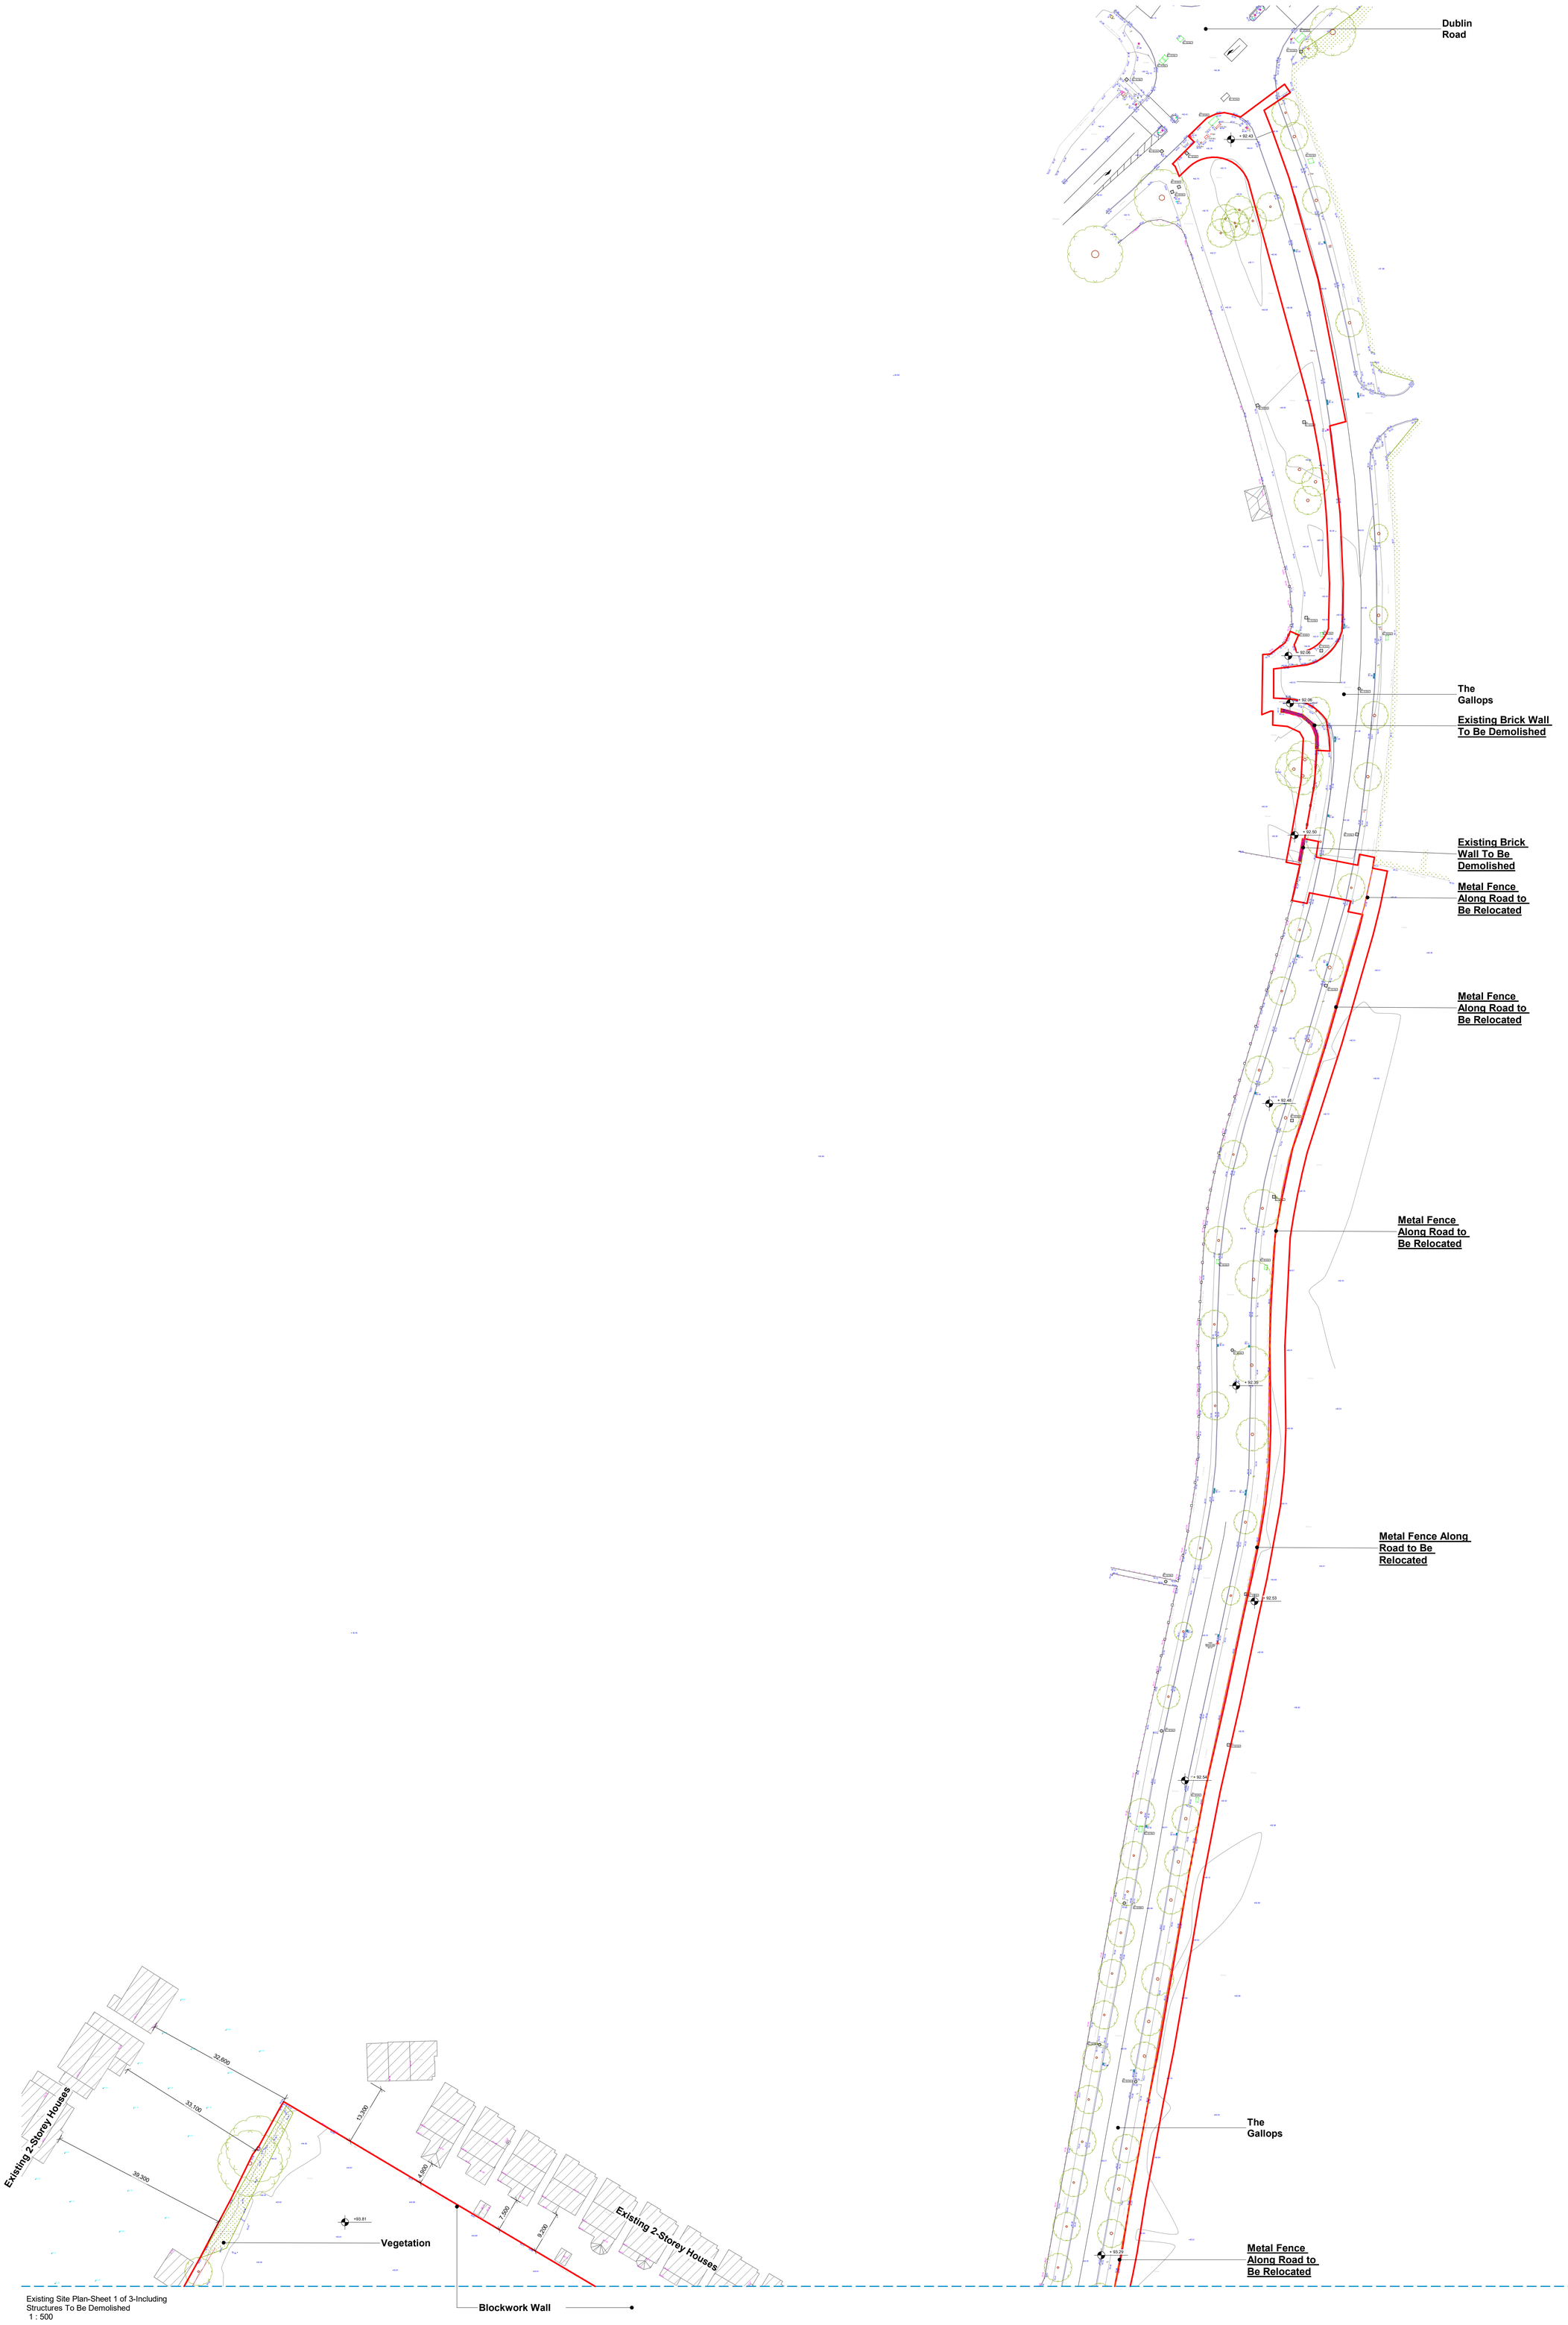

Existing Site Plan-Sheet 1 of 3-Including Structures To Be Demolished
1 : 500

Rev.	Date	Drwn	Details of Issue / Revision
A	15/04/2026	CAS	Issued for LRD Application

Issues & Revisions

reddy a+u

Dartry Mills,
Dartry Road
Dublin 6,
D06 Y0E3
T: +353 (0)1 498 7000
W: www.reddyarchitecture.com
E: info@reddyarchitecture.com

Client Details:
Ballymore Developments Limited

Project Details:
Naas Racecourse
Naas, Co. Kildare

Drawing Title:
Existing Site Plan-Sheet 1 of 3-Including Structures To Be Demolished

Job No.	Sheet Size:	Scale @A0:
P24-352D	A0_Portrait	As indicated
Issue Date: 15/04/2026	Drawn By: CAS	Reviewed By: BF
Status: P3	Purpose of Issue: Planning Permission	
Project - System - Spatial Zone - Level - Type - Originator - Role - Number		Revision
NRC-02-SW-XXX-DR-RAU-AR-1002		A

© Copyright Reddy Architecture & Urbanism