


Front Elevation 04
1 : 100

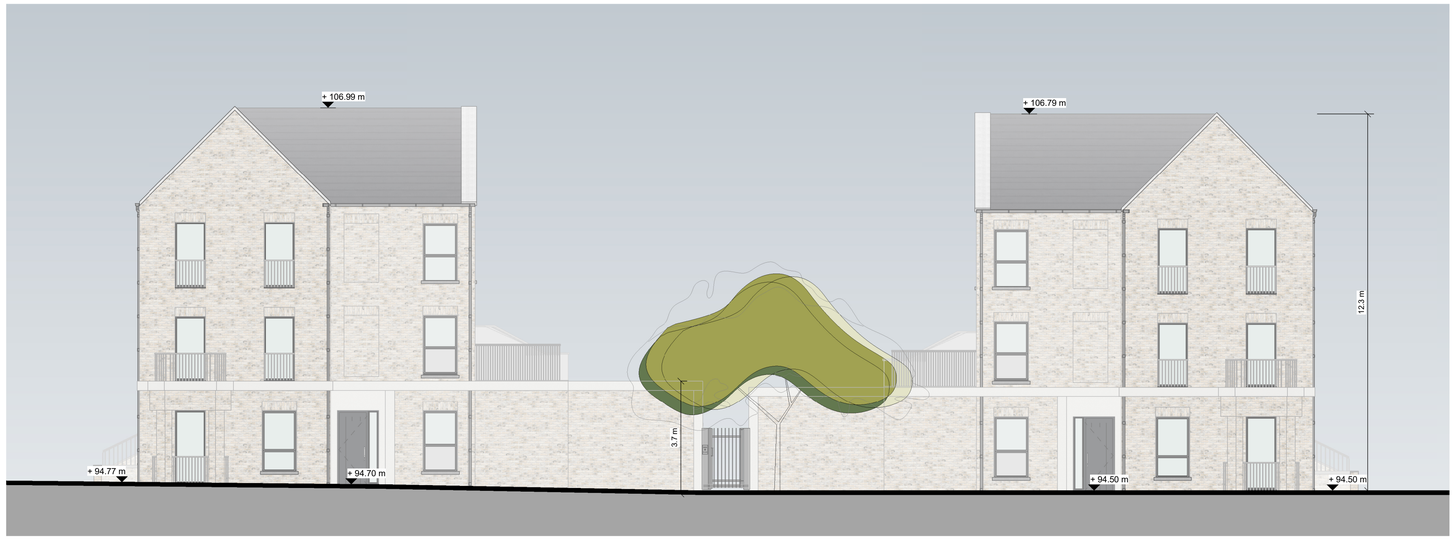


Front Elevation 05
1 : 100



Front Elevation 06
1 : 100



Key Plan For Contextual Elevations
1 : 4000

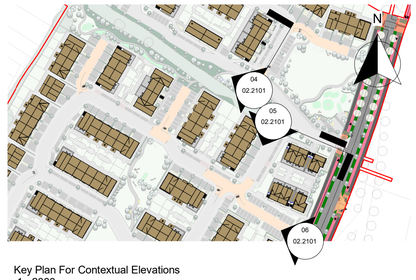

Key Plan For Contextual Elevations
1 : 2000

Notes:

- Do not scale from this drawing. Use figured dimensions in all cases.
- Verify dimensions on site and report any discrepancies to the Architect immediately.
- This drawing to be read in conjunction with the Architect's Specification.
- © This drawing is copyright and may only be reproduced with the Architect's permission.

Drawing Notes:

Rev.	Date	Drwn	Details of Issue / Revision
A	15/04/2026	CAS	Issued for LRD Application

Issues & Revisions

reddy a+u

Dartry Mills,
Dartry Road
Dublin 6,
D06 Y0E3
T: +353 (0)1 498 7000
W: www.reddyarchitecture.com
E: info@reddyarchitecture.com

Client Details:
Ballymore Developments Limited

Project Details:
Naas Racecourse
Naas, Co. Kildare

Drawing Title:
Proposed Site Sections

Job No.	Sheet Size:	Scale @A1:
P24-352D	A1_Landscape	As indicated
Issue Date:	**Drawn By:**	**Reviewed By:**
15/04/2026	CAS	BF

Status	Purpose of Issue
P3	Planning Permission

Project - System - Spatial Zone - Level - Type - Originator - Role - Number	Revision
NRC-02-SW-XXX-DR-RAU-AR-2101	A

© Copyright Reddy Architecture & Urbanism