
QR Code

THE PROPOSED ESB MV/LV SERVICE ROUTES AND POSITIONING ARE IN ACCORDACE TO E.S.B. DESIGN .

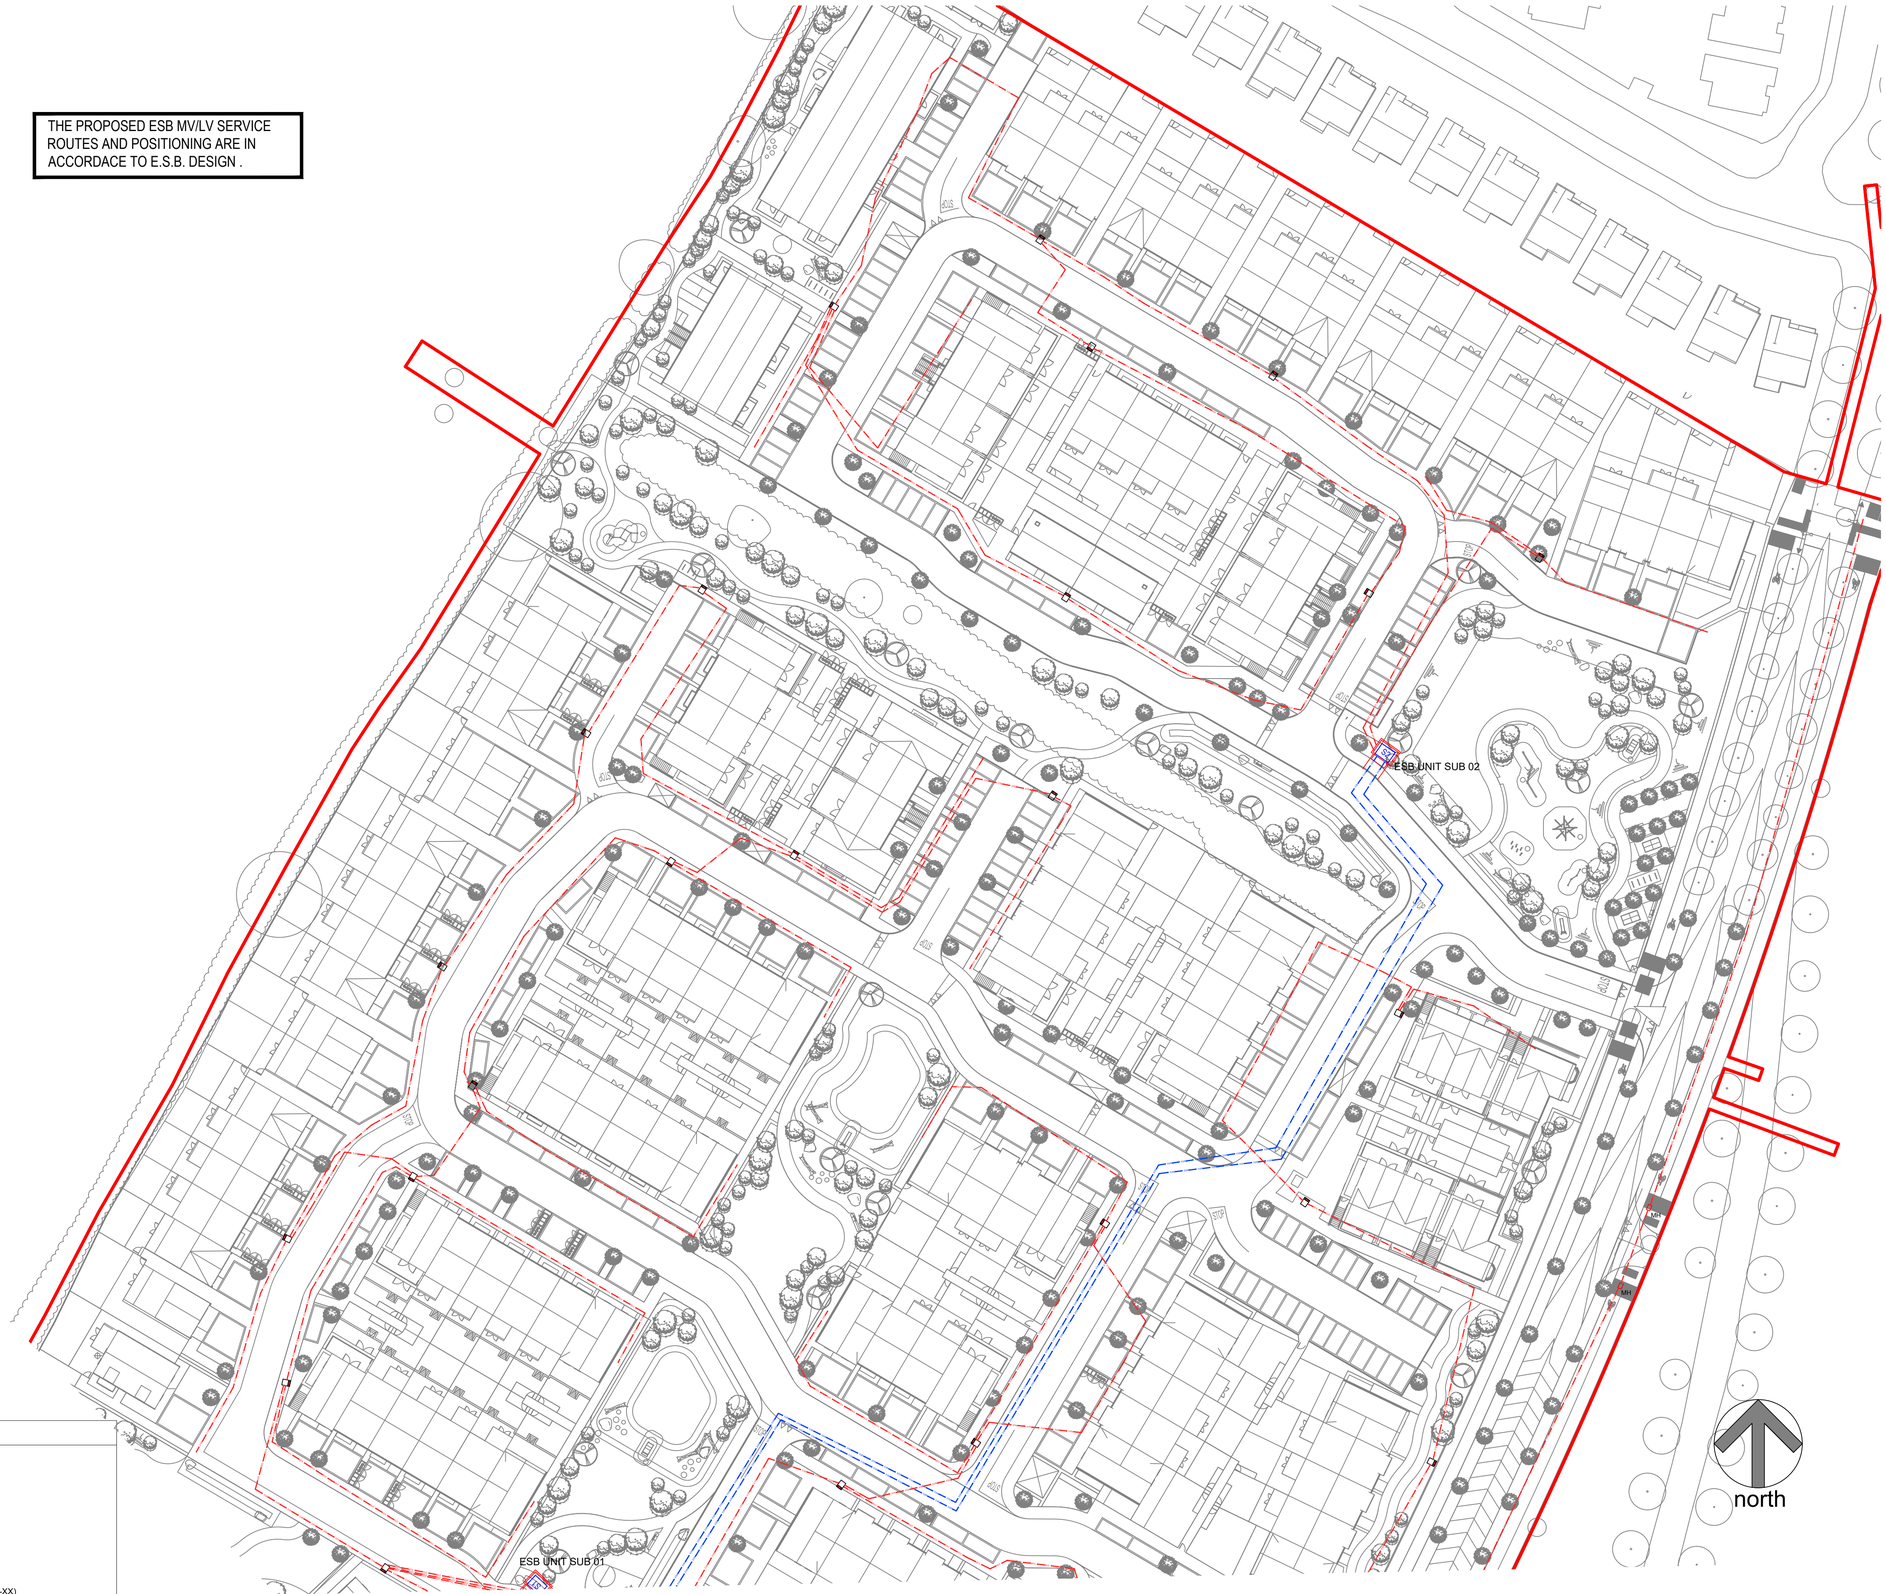


ELECTRICAL LEGEND

- S — E.S.B. UNIT SUB-STATION
- E.S.B. MINI-PILLAR & CHAMBER
- MH — E.S.B. MANHOLE
- PUBLIC LIGHTING MIDI-PILLAR (MDP-XX)
- ESB — DENOTES OVERHEAD E.S.B. MV/LV SUPPLY
- ESB — DENOTES UNDERGROUND E.S.B. MV SUPPLY
- ESB — DENOTES UNDERGROUND E.S.B. LV SUPPLY TO MINI-PILLARS

PROPOSED E.S.B. SITE LAYOUT PLAN 1:500

0 10 20 50 100

SCALE BAR 1:500

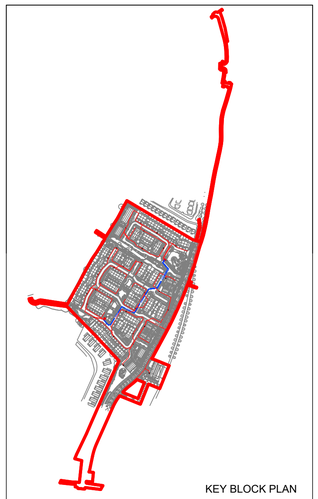

KEY BLOCK PLAN

Notes

ANY DISCREPANCIES OR OMISSIONS TO BE REPORTED TO JAK CONSULTING ENGINEERS IMMEDIATELY.

DO NOT SCALE - WORK FROM FIGURED DIMENSIONS ONLY.

THIS DRAWING IS TO BE READ IN CONJUNCTION WITH ALL CIVIL ENGINEERS, STRUCTURAL ENGINEERS, ARCHITECTS & ALL OTHER RELEVANT DRAWINGS/SPECIFICATIONS RELATING TO THE PROJECT.

ALL DIMENSIONS TO BE CONFIRMED ON SITE.

THIS DRAWING IS THE PROPERTY OF JAK CONSULTING ENGINEERS AND IT OR ITS CONTENTS CANNOT BE COPIED, REPRODUCED OR OTHERWISE USED WITHOUT THE PERMISSION & CONSENT OF JAK CONSULTING ENGINEERS. ©

NOTES:

1. THIS DRAWING IS INDICATIVE ONLY AND SHALL BE READ IN CONJUNCTION WITH THE SPECIFICATION & ALL OTHER RELEVANT DRAWINGS INCLUDING ARCHITECTURAL DETAILED ROOM LAYOUTS.
2. THE CONTRACTOR IS FULLY RESPONSIBLE FOR ON-SITE CO-ORDINATION OF THEIR SERVICES WITH ALL OTHER SERVICES AND BUILDING STRUCTURE.
3. THE CONTRACTOR SHALL BE RESPONSIBLE FOR COORDINATING THE MECHANICAL SERVICES SO AS TO ENSURE A NEAT AND ACCESSIBLE INSTALLATION.
4. THE CONTRACTOR SHALL TAKE FULL COGNIZANCE OF THE SAFETY AND HEALTH PLAN, AND PROVIDE FULL METHOD STATEMENTS FOR ALL HAZARDOUS OPERATIONS LISTED THEREIN. METHOD STATEMENTS SHALL ALSO BE PROVIDED FOR ANY HAZARDOUS OPERATION WHICH BECOMES APPARENT THROUGHOUT THE CONSTRUCTION PHASE.

Rev	Description	Date
P01	Suitable For Review And Comment	09/03/2026
P02	Suitable For Review And Comment	07/04/2026

ballymore.

JAK Consulting Engineers
Mechanical, Electrical & Sustainability Consultants
DOC Centre,
12 Camden Row, Dublin 8,
Ireland
Ph: +353(1)479 0500
E: info@jak.ie
www.jak.ie

PROJECT

NAAS RACECOURSE

DRAWING NUMBER

NRC-JAK-SW-ZZ-DR-E-63001

DRAWING TITLE

PROPOSED E.S.B. SITE PLAN LAYOUT - SHEET 1

DRAWN BY	CHECKED BY	DATE
AB	MO	07/04/2026
REV	SCALE @ A1	STATUS
P02	1 : 500	For Information