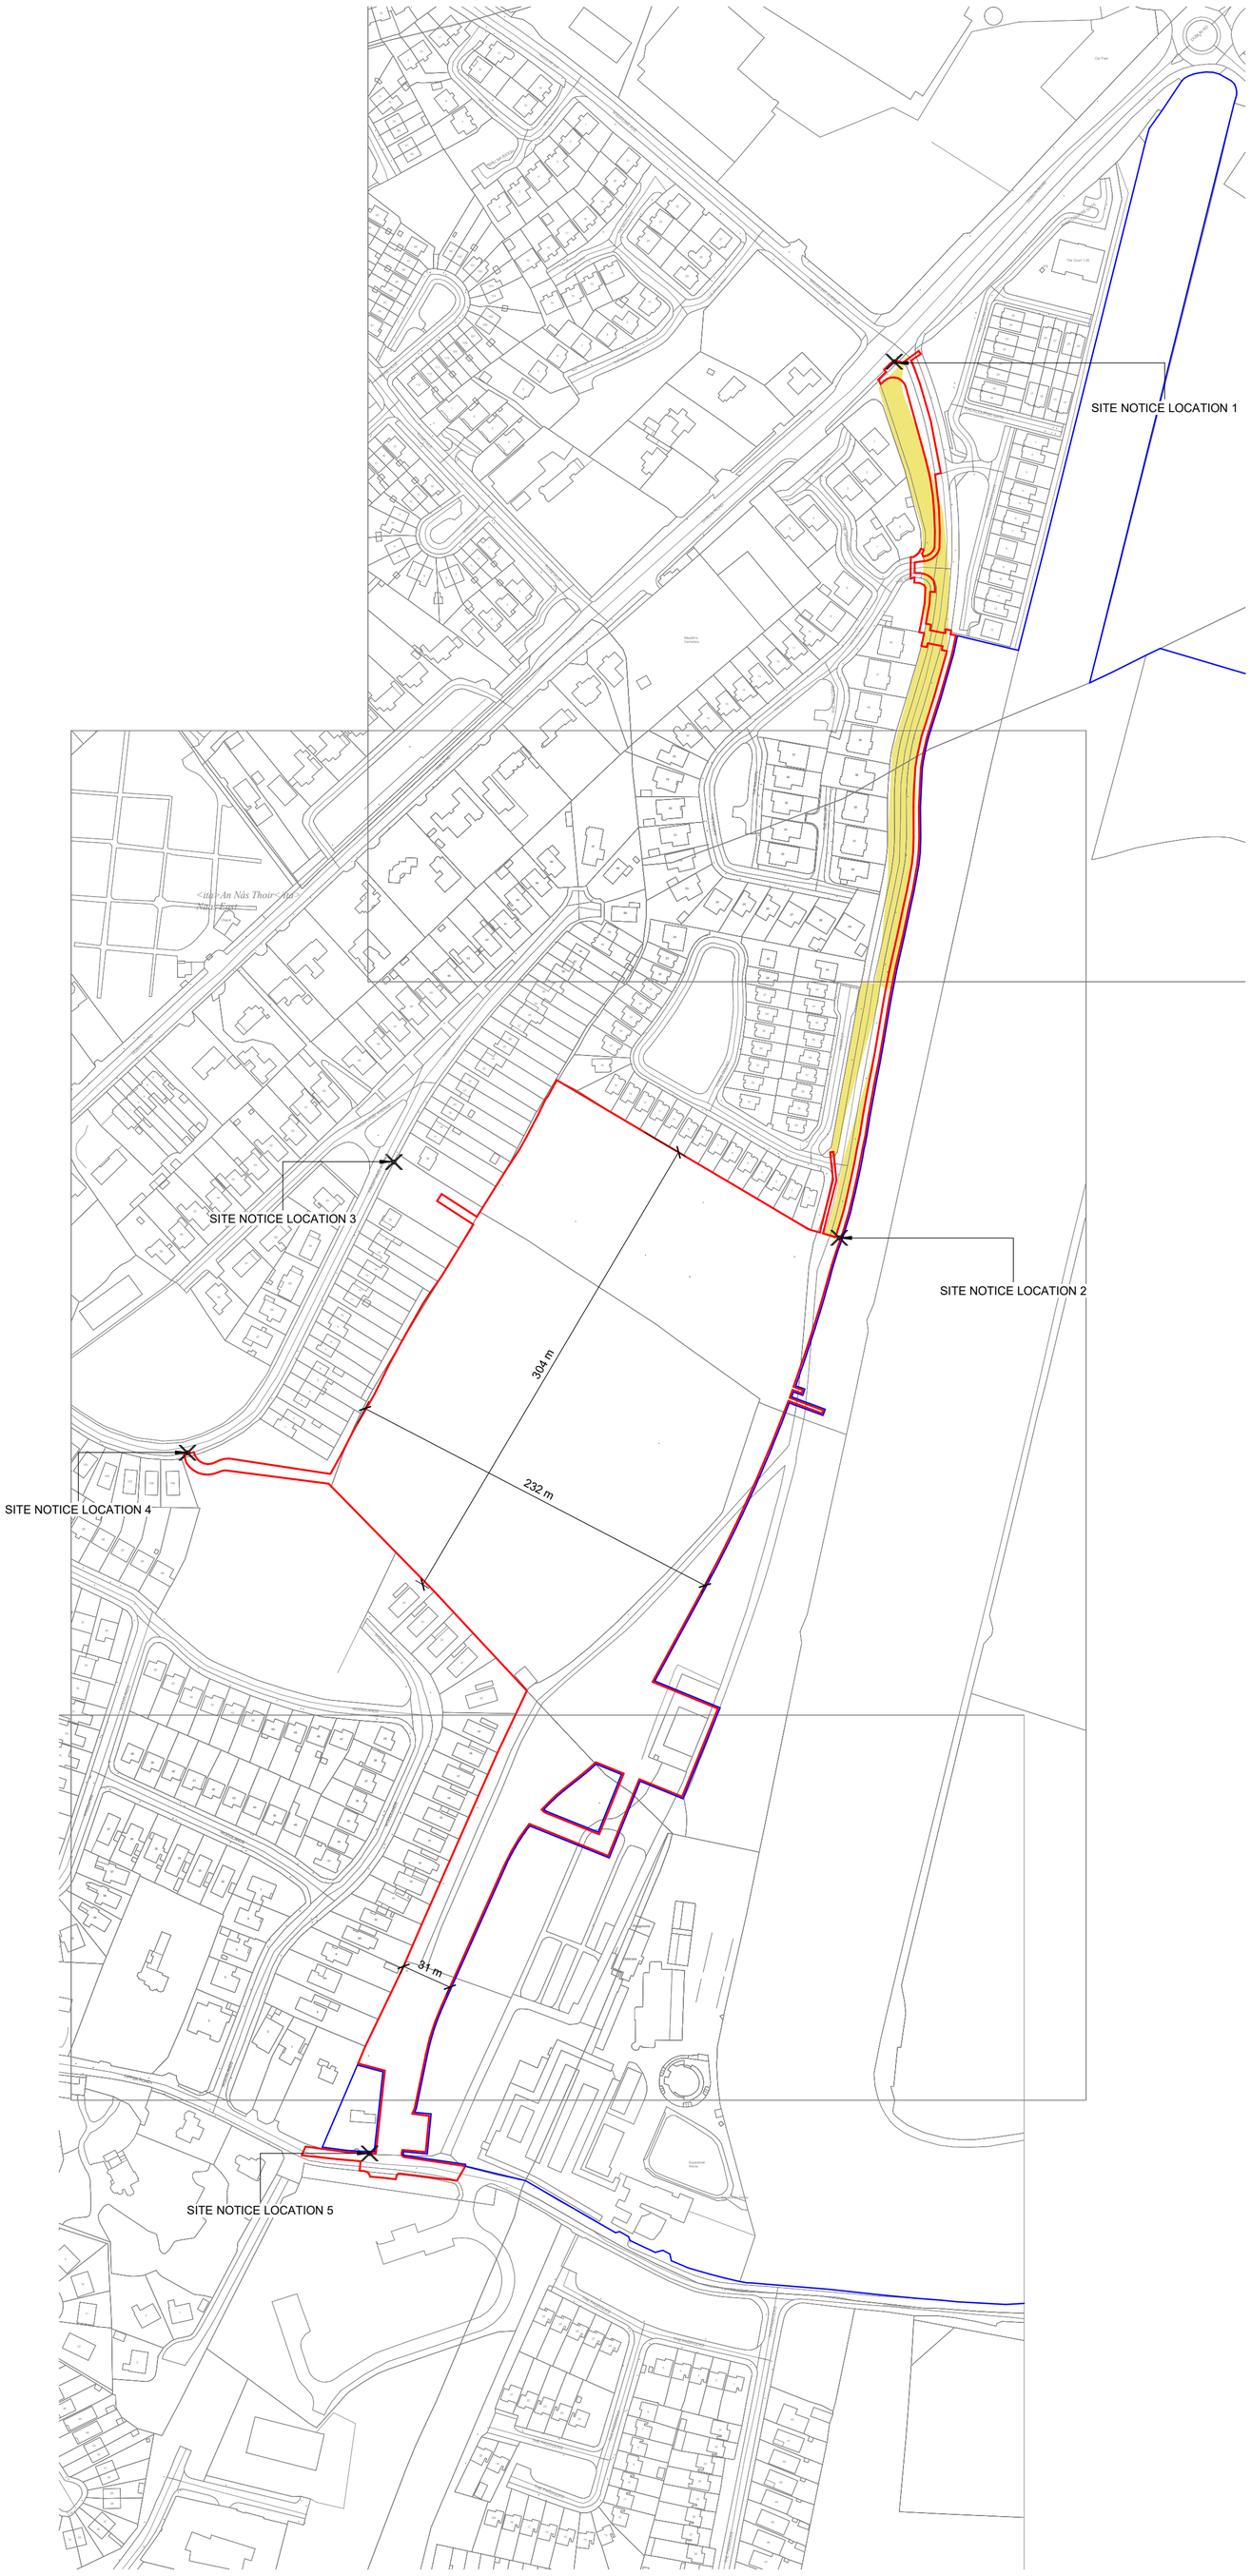


Site Location Map
1 : 2500

Notes:

- Do not scale from this drawing. Use figured dimensions in all cases.
- Verify dimensions on site and report any discrepancies to the Architect immediately.
- This drawing to be read in conjunction with the Architect's Specification.
- © This drawing is copyright and may only be reproduced with the Architect's permission.

Drawing Notes:

N

Description:
==========
Digital Landscape Model (DLM)

Publisher / Source:
==========
Tailte Éireann

Data Source / Reference:
==========
PRIME2

File Format:
==========
Autodesk AutoCAD (DWG_R2013)

File 1 Name:
==========
v_50434429_1.dwg

Clip Extent / Area of Interest (AOI):
==========
LLX,LLY= 689977.0203,719612.0648
LRX,LRY= 690592.0203,719612.0648
ULX,ULY= 689977.0203,720442.0648
URX,URY= 690592.0203,720442.0648

Projection / Spatial Reference:
==========
Projection= IRENET95_Irish_Transverse_Mercator

Centre Point Coordinates:
==========
X,Y= 690284.5203,720027.0648

Reference Index:
==========
Map Series | Map Sheets
1:1,000 | 3559-03
1:1,000 | 3559-04
1:1,000 | 3509-23
1:1,000 | 3509-24

Data Extraction Date:
==========
Date= 15-Nov-2024

Source Data Release:
==========
DCMLS Release V1.181.119

File 2 Name:
==========
v_50443597_1.dwg

Clip Extent / Area of Interest (AOI):
==========
LLX,LLY= 689914.2367,719063.498
LRX,LRY= 690554.5297,719063.498
ULX,ULY= 689914.2367,719845.3433
URX,URY= 690554.5297,719845.3433

Projection / Spatial Reference:
==========
Projection= IRENET95_Irish_Transverse_Mercator

Centre Point Coordinates:
==========
X,Y= 690234.3832,719454.42065

Reference Index:
==========
Map Series | Map Sheets
1:1,000 | 3559-03
1:1,000 | 3559-04
1:1,000 | 3559-08
1:2,500 | 3559-B

Data Extraction Date:
==========
Date= 17-Jan-2025

Source Data Release:
==========
DCMLS Release V1.183.119

File 3 Name:
==========
v_50443599_1.dwg

Clip Extent / Area of Interest (AOI):
==========
LLX,LLY= 690156.9924,720289.8442
LRX,LRY= 690842.2646,720289.8442
ULX,ULY= 690156.9924,721025.3874
URX,URY= 690842.2646,721025.3874

Projection / Spatial Reference:
==========
Projection= IRENET95_Irish_Transverse_Mercator

Centre Point Coordinates:
==========
X,Y= 690499.6285,720657.6158

Reference Index:
==========
Map Series | Map Sheets
1:1,000 | 3509-18
1:1,000 | 3509-23
1:1,000 | 3509-19
1:1,000 | 3509-24

Data Extraction Date:
==========
Date= 17-Jan-2025

Source Data Release:
==========
DCMLS Release V1.183.119

Product Version:
==========
Version= 1.4

License / Copyright:
==========
Compiled and published by:
Tailte Éireann,
Phoenix Park,
Dublin 8,
Ireland.
D08F6E4

www.tailte.ie

Any unauthorised reproduction
infringes Tailte Éireann copyright.

No part of this publication may
be copied, reproduced or transmitted
in any form or by any means without
the prior written permission of the
copyright owner.

The representation on this map
of a road, track or footpath
is not evidence of the existence
of a right of way.

This topographic map
does not show
legal property boundaries,
nor does it show
ownership of physical features.

© Tailte Éireann, 2024
All rights reserved.
Gach cead ar cosnamh.

Ní ceadmhach aon chuid
den fhoilseachán seo
a chóipeáil, a atáirgeadh nó a tharchur
in aon fhoirm ná ar aon
bhealach gan cead i scríbhinn roimh
ré ó úinéirí an chóipchirt

Ní hionann bóthar,
bealach nó cosán a bheith
ar an léarscáil seo agus
fianaise ar chead slí.

Ní thaispeánann an léarscáil
topagrafach seo teorainneacha
réadmhaoine dlíthiúla,
agus ní léiríonn sé úinéireacht
ar ghnéithe fisiceacha..

Legend

- Application Site Boundary Line
- Lands owned by Naas Racecourse (owner of the lands to be developed)
- Wayleaves
- Site Notice Locations

Application Site Area

Description	Area	(Area)
Net Site Area	6.2 hectare	62,185 m²
Gross Site Area	8.7 hectare	87,224 m²

Rev.	Date	Drwn	Details of Issue / Revision
A	15/04/2026	CAS	Issued for LRD Application

Issues & Revisions

reddy a+u
Dartry Mills,
Dartry Road
Dublin 6,
D06 Y0E3
T: +353 (0)1 498 7000
W: www.reddyarchitecture.com
E: info@reddyarchitecture.com

Client Details:
Ballymore Developments Limited

Project Details:
Naas Racecourse
Naas, Co. Kildare

Drawing Title:
Site Location Map

Job No.	Sheet Size:	Scale @A1:
P24-352D	A1_Portrait	As indicated
Issue Date: 15/04/2026	Drawn By: CAS	Reviewed By: BF
Status: P3	Purpose of Issue: Planning Permission	
Project - System - Spatial Zone - Level - Type - Originator - Role - Number		Revision
NRC-02-SW-XXX-DR-RAU-AR-1000		A

© Copyright Reddy Architecture & Urbanism