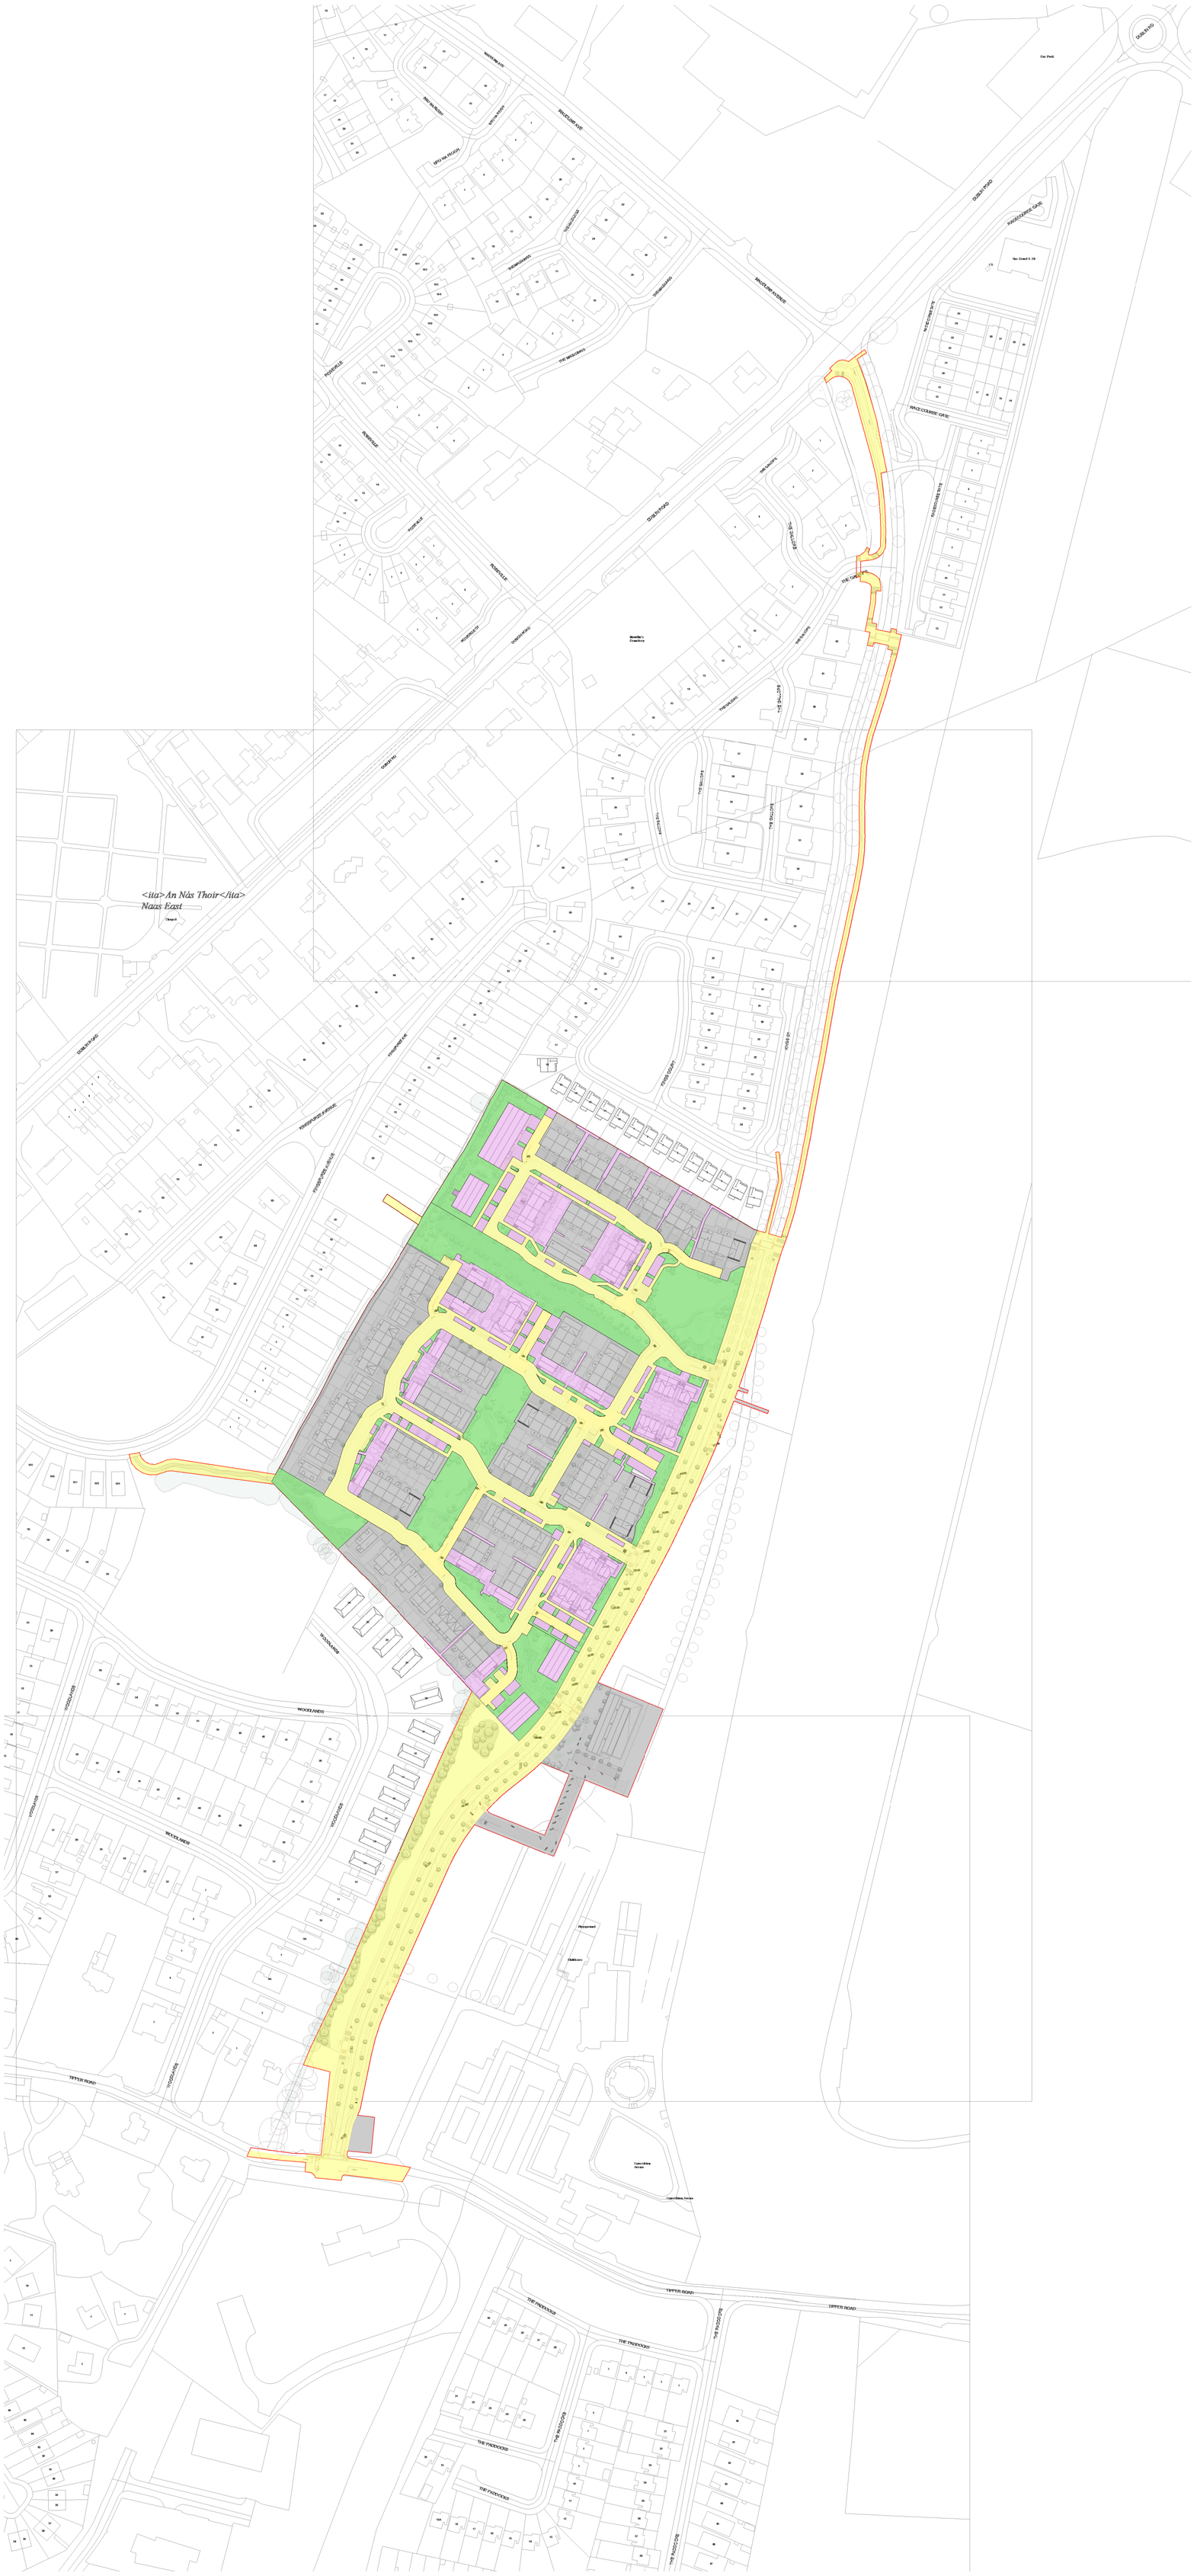


Proposed Taken In Charge Plan
1 : 2000

Notes:

- Do not scale from this drawing. Use figured dimensions in all cases.
- Verify dimensions on site and report any discrepancies to the Architect immediately.
- This drawing to be read in conjunction with the Architect's Specification.
- © This drawing is copyright and may only be reproduced with the Architect's permission.

Drawing Notes:

N

Legend

- Application Site Boundary Line
- Area to be taken in charge by local authority
- Area to be taken in charge by local authority, to be maintained and operated by owners management company
- Area to be owned and maintained by the owners management company
- Area to be privately owned

Notes

The layout should be read in conjunction with the engineers' and landscape architect's drawings, which provide further detail regarding drainage, landscape design, access arrangements and parking.

POS : Public Open Space
CAS : Communal Amenity Space

Rev.	Date	Drwn	Details of Issue / Revision
A	15/04/2026	CAS	Issued for LRD Application

Issues & Revisions

reddy a+u
Dartry Mills,
Dartry Road
Dublin 6,
D06 Y0E3
T: +353 (0)1 498 7000
W: www.reddyarchitecture.com
E: info@reddyarchitecture.com

Client Details:
Ballymore Developments Limited

Project Details:
Naas Racecourse
Naas, Co. Kildare

Drawing Title:
Proposed Taken In Charge Plan

Job No.	Sheet Size:	Scale @A1:
P24-352D	A1_Portrait	As indicated
Issue Date: 15/04/2026	Drawn By: CAS	Reviewed By: BF
Status **P3**	Purpose of Issue **Planning Permission**	
Project - System - Spatial Zone - Level - Type - Originator - Role - Number		Revision
NRC-02-SW-XXX-DR-RAU-AR-1011		**A**

© Copyright Reddy Architecture & Urbanism