



EXISTING - 1.75M HIGH VERTICAL ROUND BAR STEEL RAILING.
SCALE 1:20 / A1

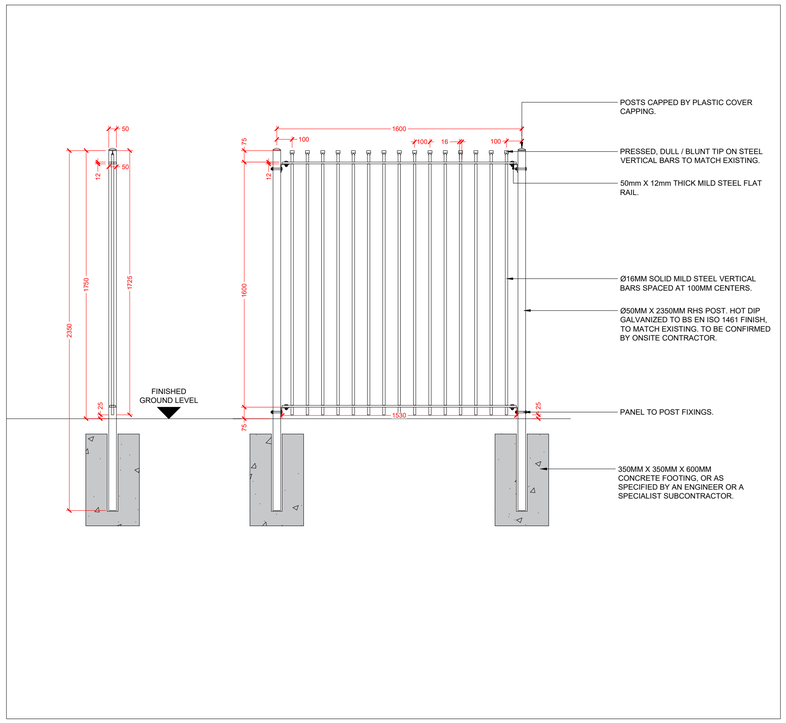


EXISTING BOUNDARY - IMAGE A




EXISTING BOUNDARY - IMAGE B

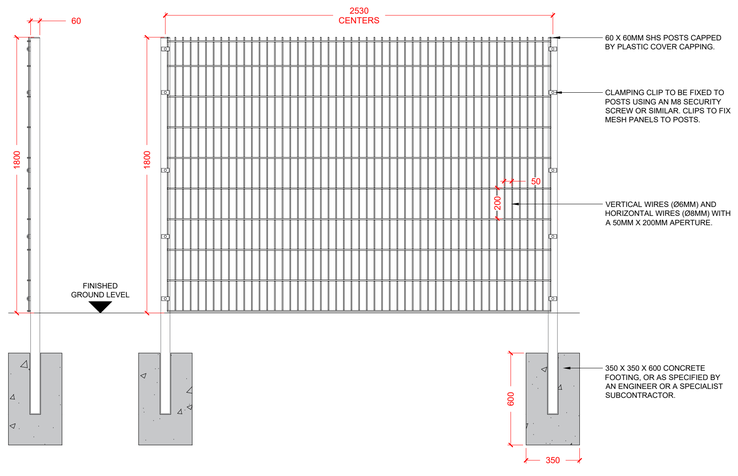

1.8M HIGH WELDED MESH FENCE
SCALE 1:20 / A1

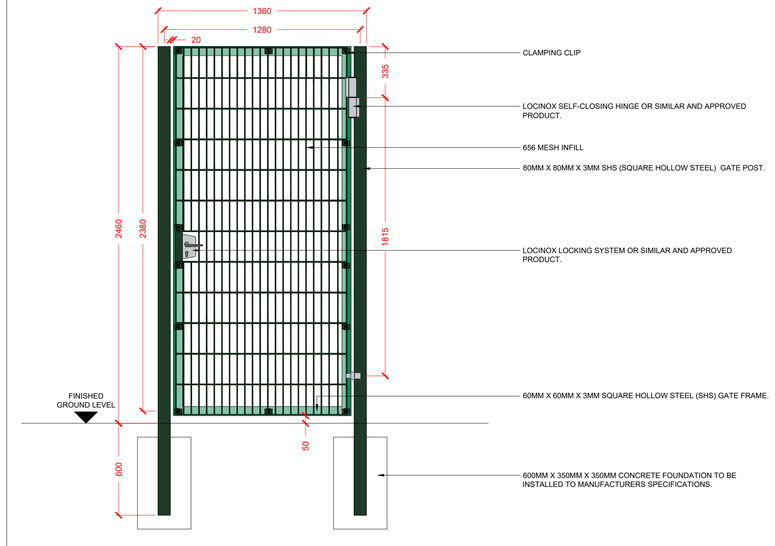

2400MM HIGH SINGLE LEAF WELDED MESH GATE
SCALE 1:20 / A1

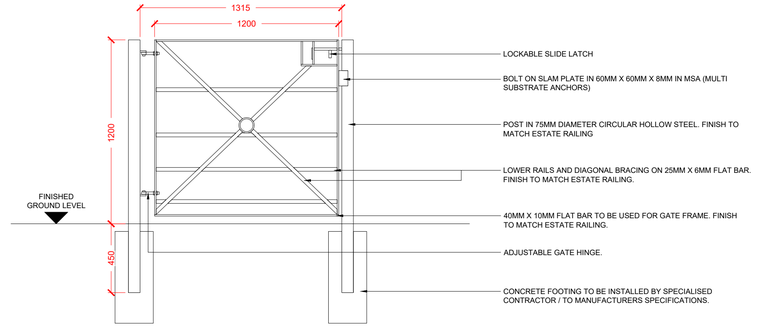

1200MM HIGH SINGLE LEAF ESTATE RAILING GATE
SCALE 1:20 / A1

DO NOT SCALE FROM THIS DRAWING, WORK ONLY FROM FIGURED DIMENSIONS.
ALL DIMENSIONS ARE IN MILLIMETERS UNLESS OTHERWISE NOTED.
ALL ERRORS AND OMISSIONS ARE TO BE REPORTED TO LANDSCAPE ARCHITECT.

REV:	DATE:	REFERENCE:	BY:	REV:	DATE:	REFERENCE:	BY:
A	2026-04-15	ISSUED FOR SUBMISSION	CC				

N

MURPHY + SHEANON
Contact: office@murphysheanon.ie
Tel: +353 1 5390540
Address: Ground Floor, Mounttown House, Lower Mounttown Road, Glenageary, Co.Dublin

CLIENT: BALLYMORE DEVELOPMENTS LIMITED.
DRAWING NUMBER: 25-595-PD-12.2
PROJECT NUMBER: 25-595
PROJECT: NAAS RACECOURSE
PROJECT STATUS: PLANNING
REVISION: REV. A
DATE: APRIL 2026
TITLE: LANDSCAPE BOUNDARY DETAILS (2/3)
SCALE: 1:20 / A1
DRAWN BY: CC
CHECKED BY: KR/CS
CAD FILE REFERENCE: h:\shared drives\murphy sheanon office\m+s_office\jobs\2503595 - ballymore - naas racecourse\01 m+s\2. planning\25-595-pd v2026.04.15.dwg