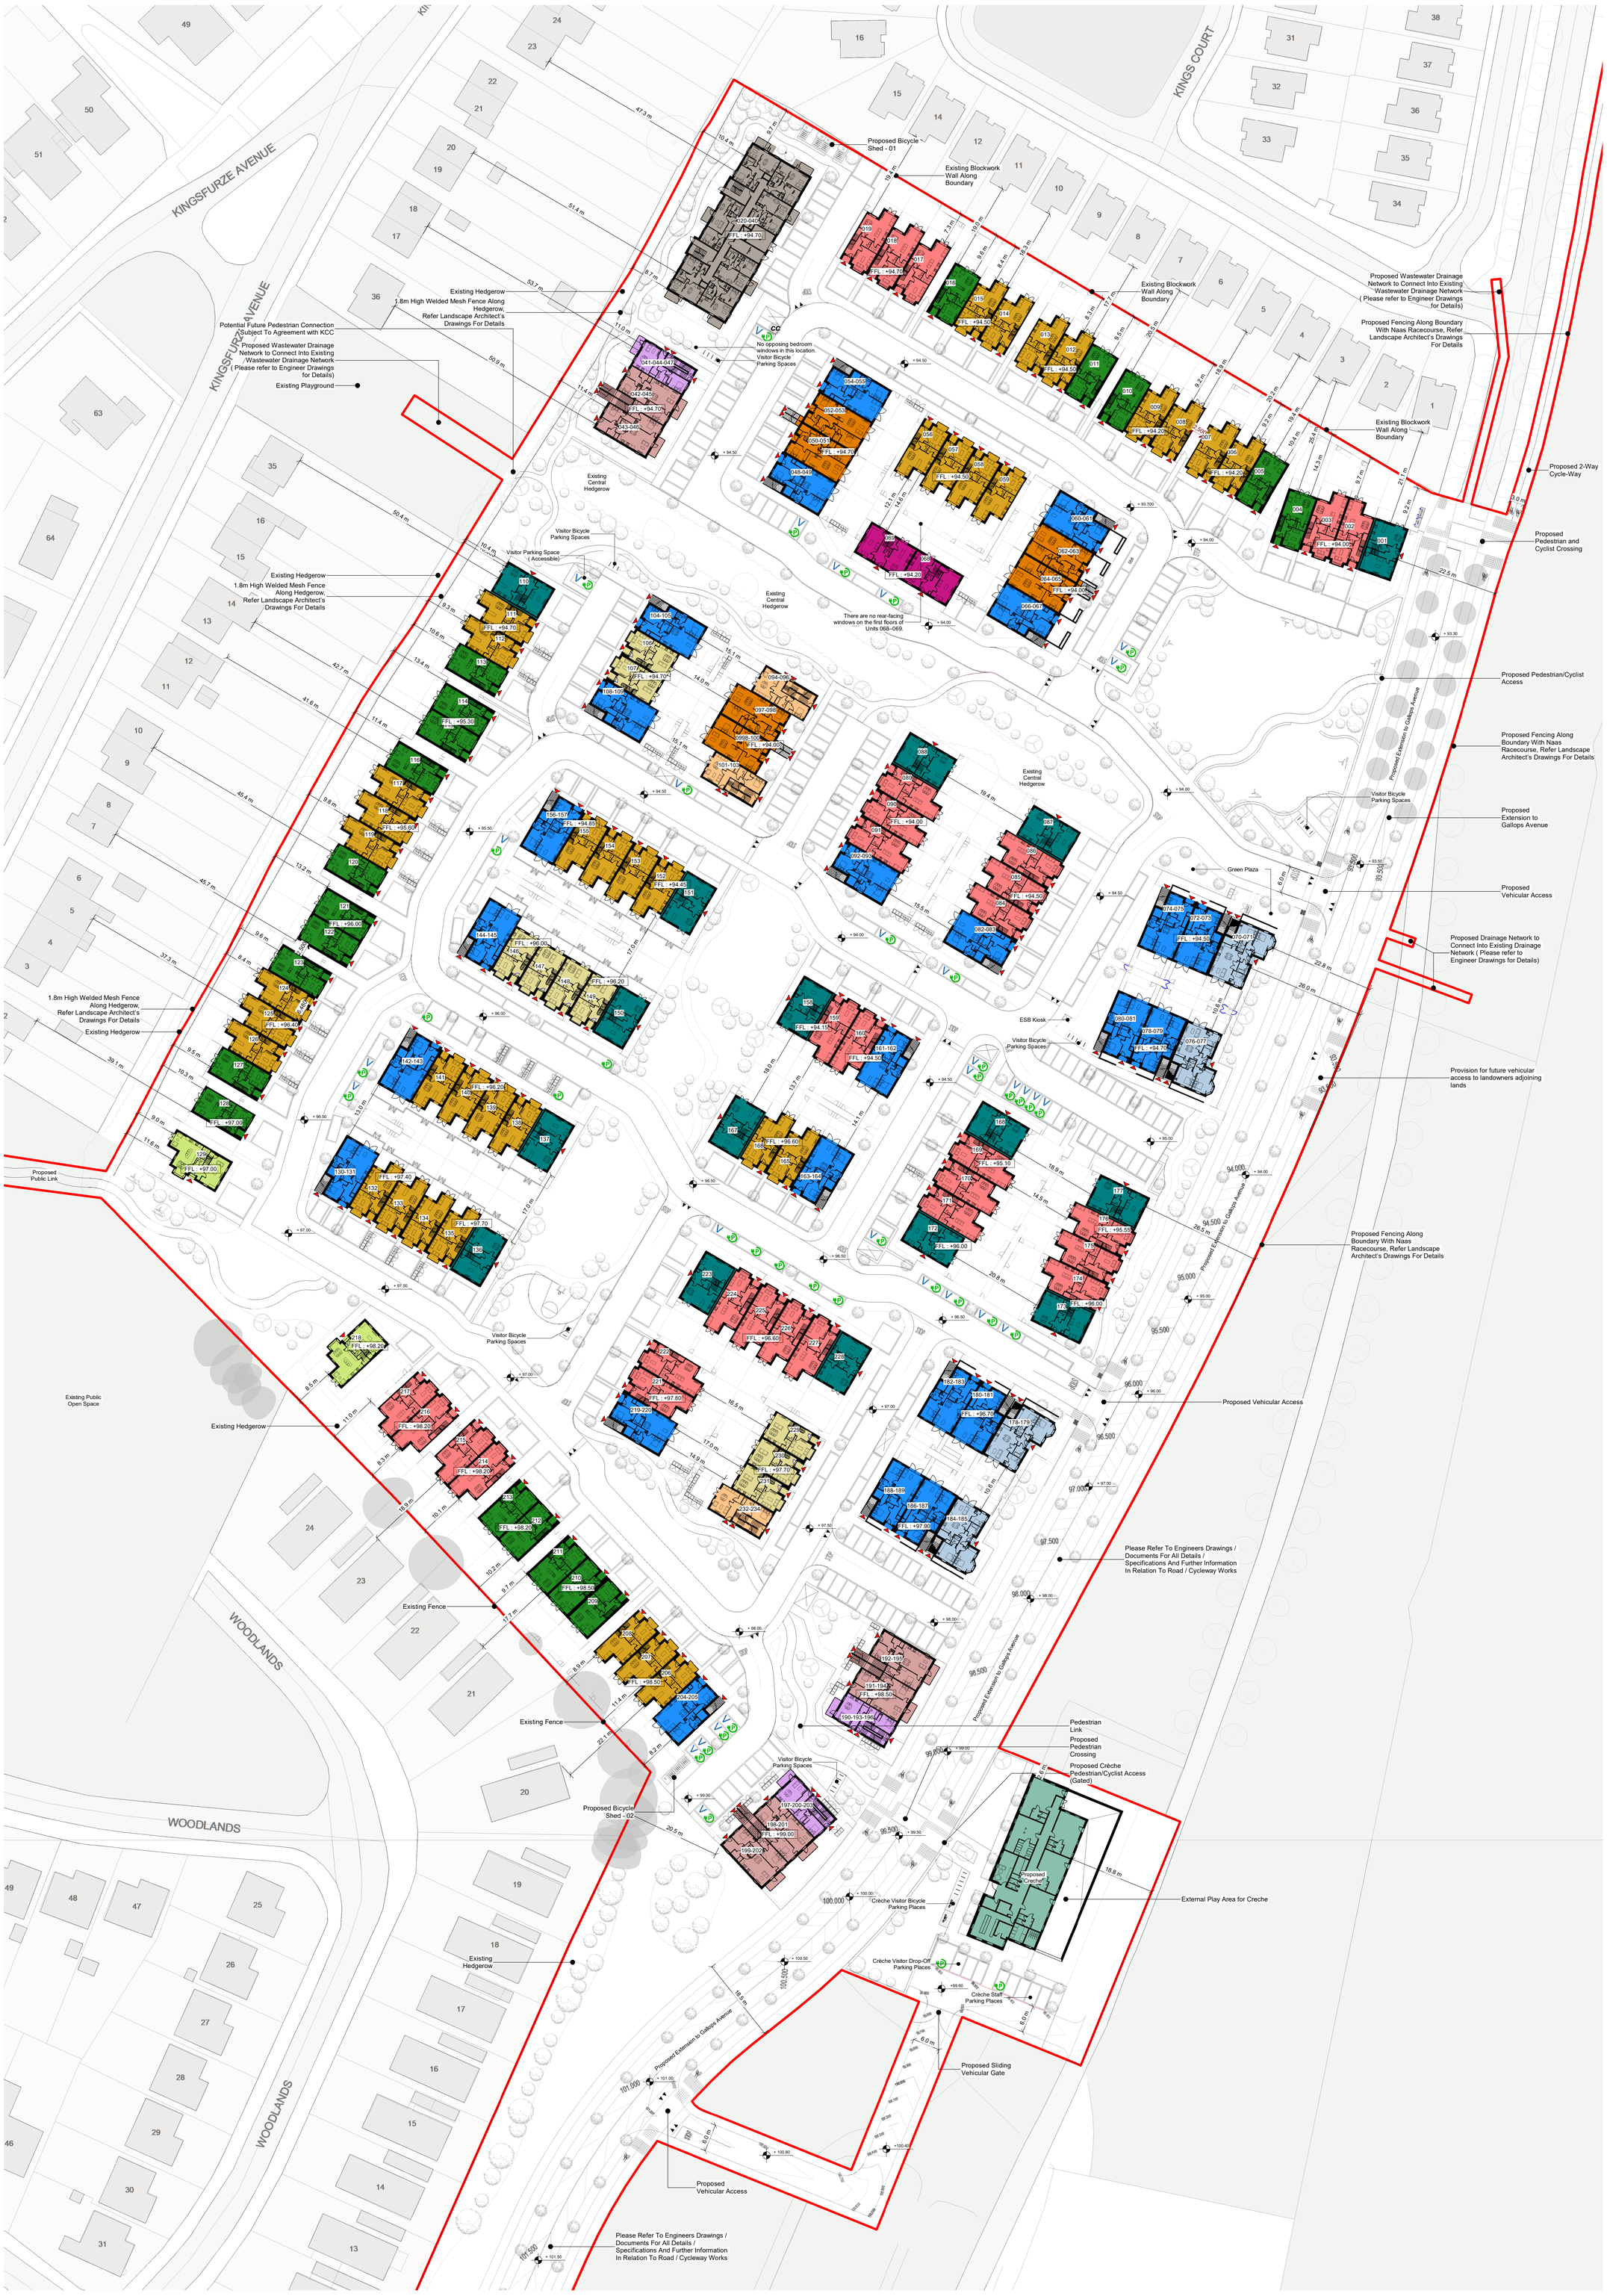


Proposed Site Layout Plan- Housing Types
1 : 500

Notes:

- Do not scale from this drawing. Use figured dimensions in all cases.
- Verify dimensions on site and report any discrepancies to the Architect immediately.
- This drawing to be read in conjunction with the Architect's Specification.
- © This drawing is copyright and may only be reproduced with the Architect's permission.

Drawing Notes:

N

Legend

- Application Site Boundary Line
- Proposed POS Boundaries
- Proposed CAS Boundaries
- Proposed EV Parking Spaces
- Proposed Visitor Parking Spaces

Notes

The layout should be read in conjunction with the engineers' and landscape architect's drawings, which provide further detail regarding drainage, landscape design, access arrangements and parking.
Please refer to GA sheets for details of units proposed.

POS : Public Open Space
CAS : Communal Amenity Space
FFL : Finished Floor Level

Proposed Unit Tags

Unit Number
Ground Floor FFL

Proposed Unit Types

- HT-01 House
- HT-02 House
- HT-03 House
- HT-04 House
- HT-05 Duplex
- HT-06 Duplex
- HT-07 Duplex
- HT-08 House
- HT-09 House
- HT-10 Triplex
- HT-11 House
- HT-12 Triplex
- HT-13 Duplex
- Apartment Block
- Crèche

Rev.	Date	Drwn	Details of Issue / Revision
A	15/04/2026	CAS	Issued for LRD Application

Issues & Revisions

reddy a+u
Dartry Mills,
Dartry Road
Dublin 6,
D06 Y0E3
T: +353 (0)1 498 7000
W: www.reddyarchitecture.com
E: info@reddyarchitecture.com

Client Details:
Ballymore Developments Limited

Project Details:
Naas Racecourse
Naas, Co. Kildare

Drawing Title:
Proposed Site Layout Plan- Housing Types

Job No.	Sheet Size:	Scale @A0:
P24-352D	A0_Portrait	As indicated
Issue Date: 15/04/2026	Drawn By: CAS	Reviewed By: BF
Status: P3	Purpose of Issue: Planning Permission	
Project - System - Spatial Zone - Level - Type - Originator - Role - Number		Revision
NRC-02-SW-XXX-DR-RAU-AR-1010		A

© Copyright Reddy Architecture & Urbanism